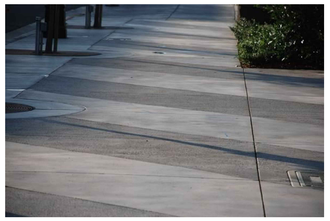

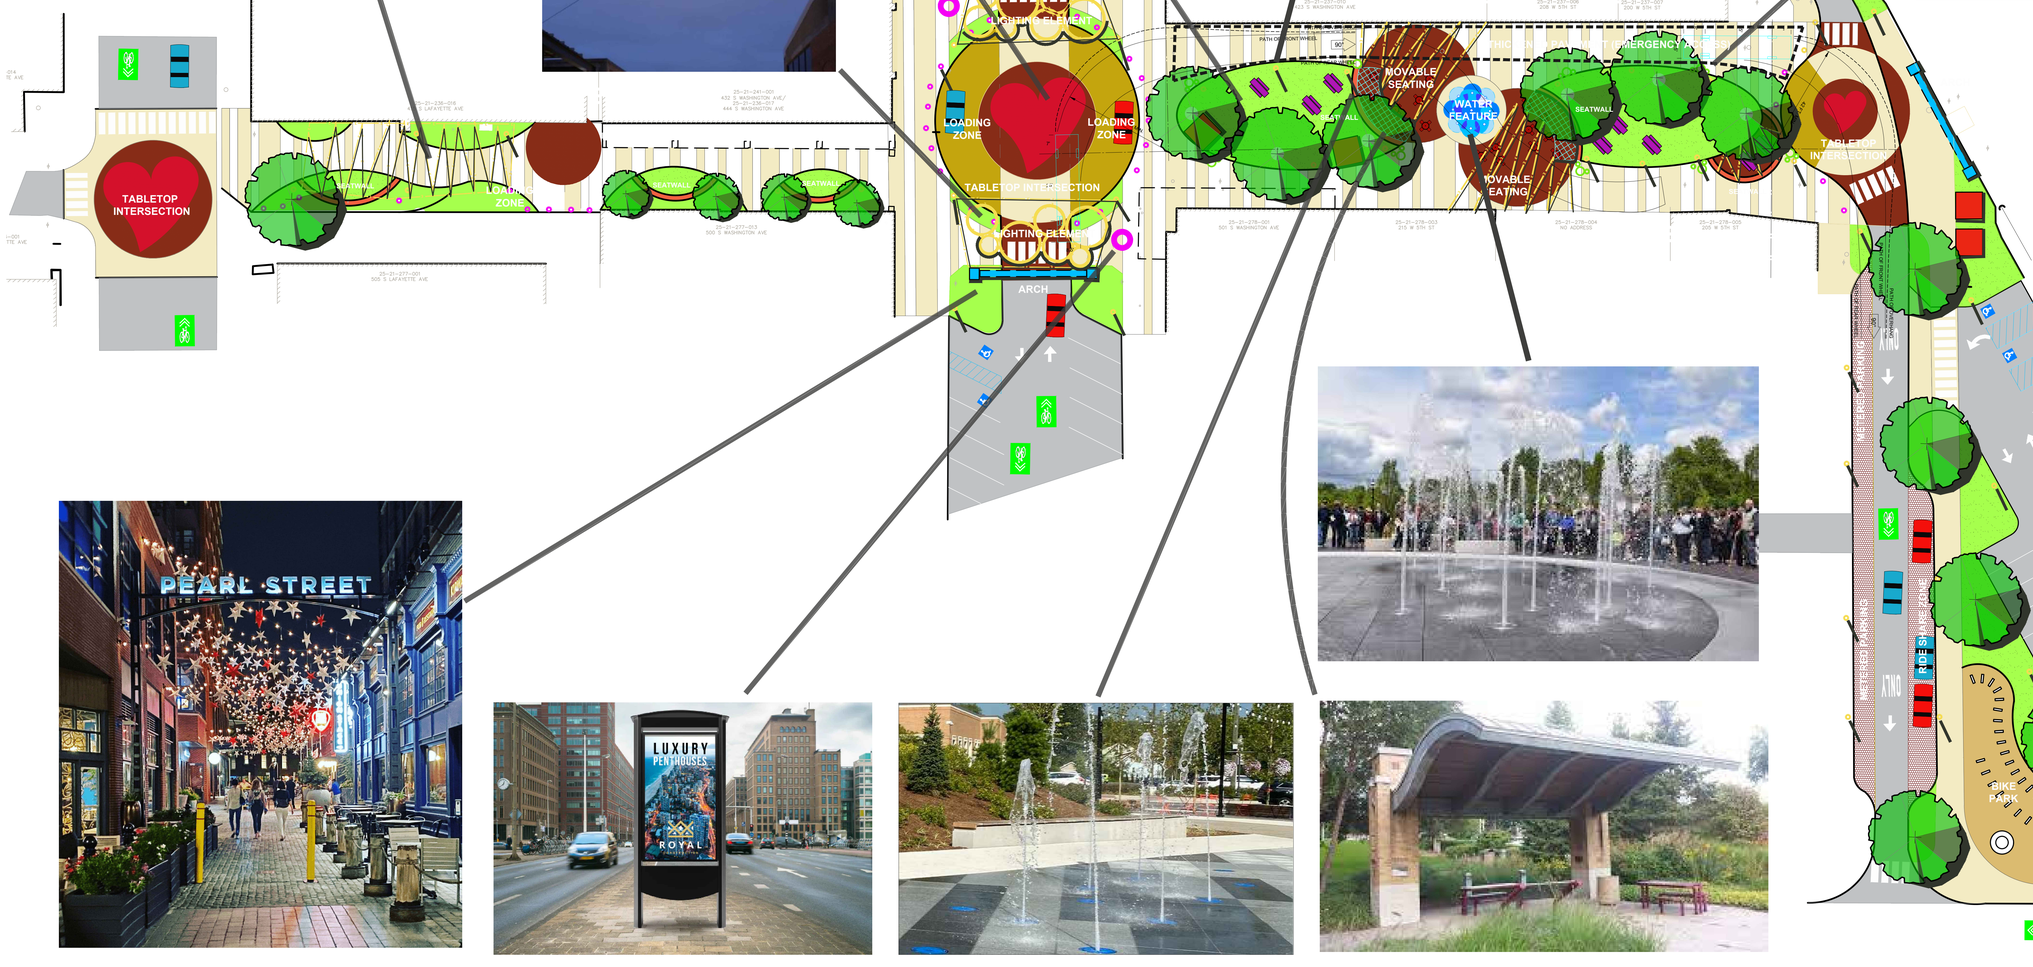

FIFTH AVENUE - ROYAL OAK
CONCEPTUAL MASTER PLAN

04.13.23

NORTH

SCALE IN FEET

F&V
27725 Stansbury Blvd, Suite #150
Farmington Hills, MI 48334
P: 248.536.0060
F: 248.536.0079

PROJECT NO.